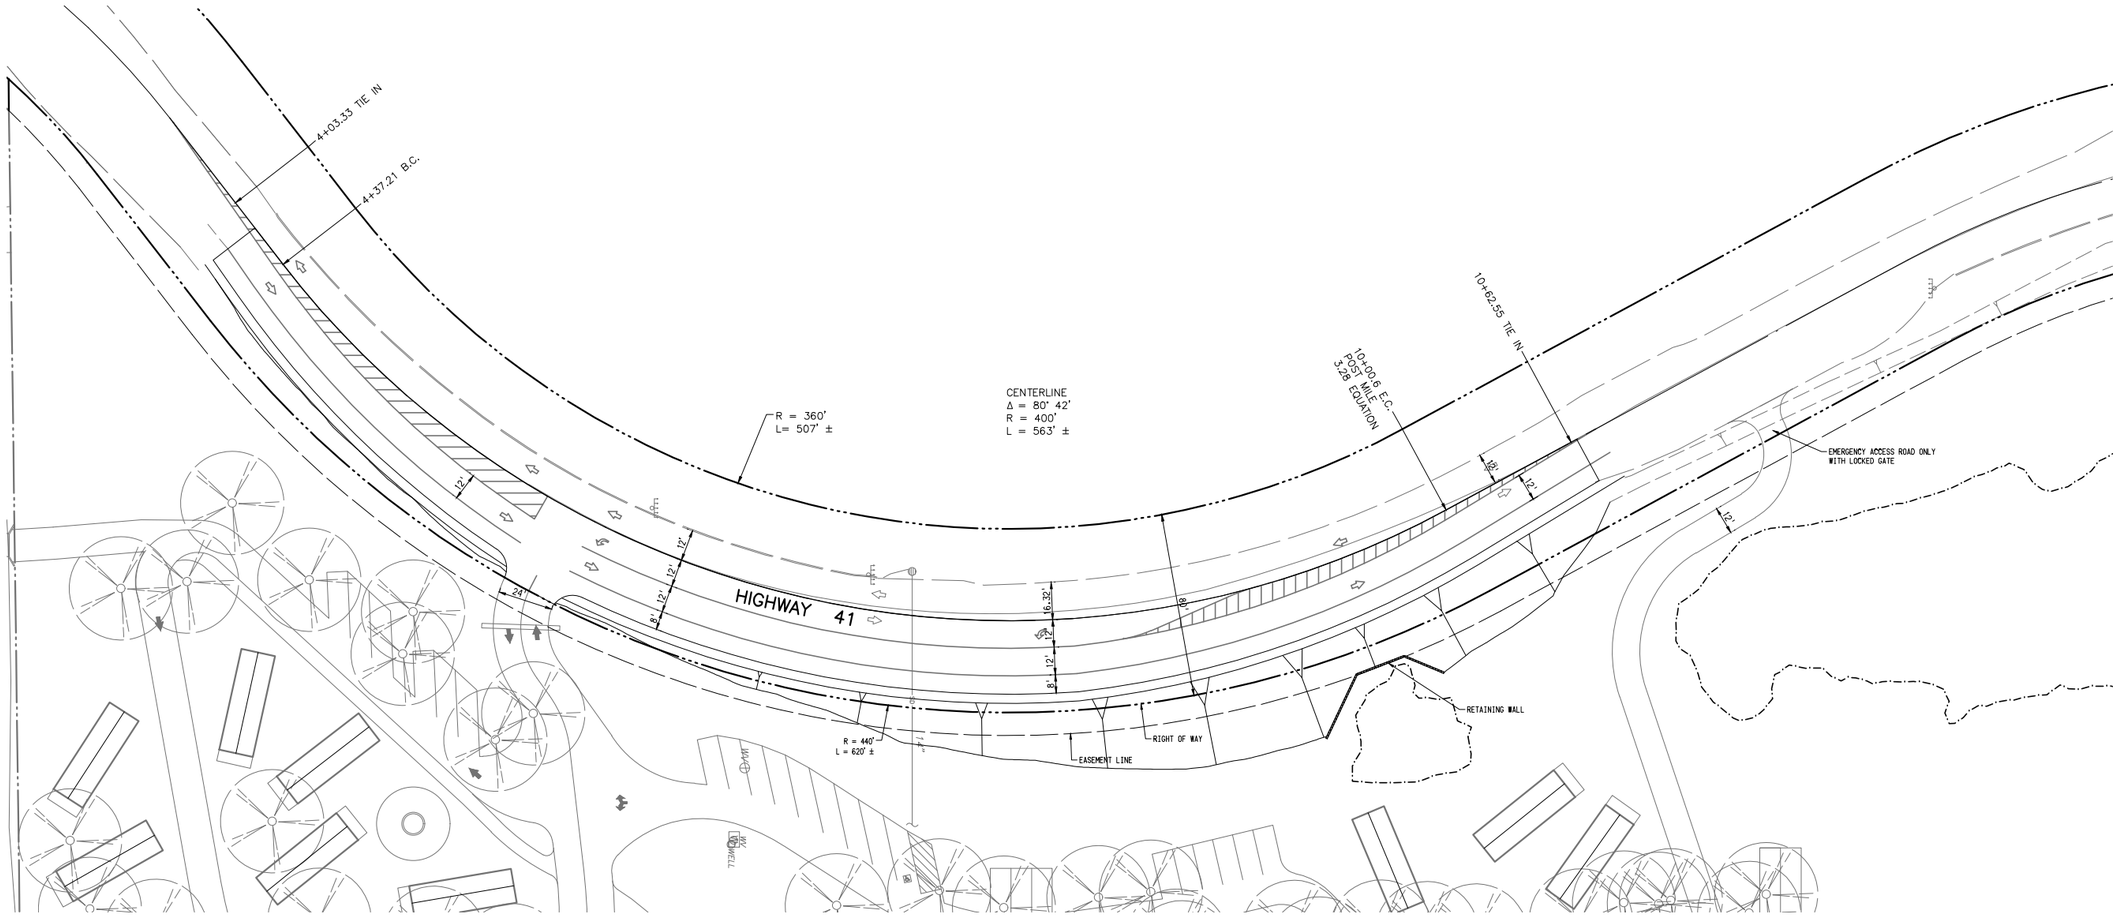

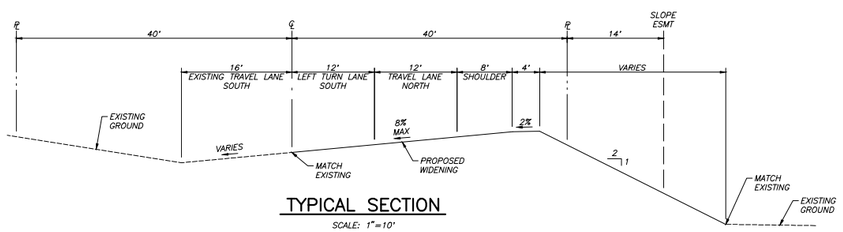

TYPICAL SECTION

SCALE: 1"=10'

SCALE: 1"=30'

0 10 20 30 60
SCALE IN FEET

LEGEND:

- WETLAND BOUNDARY
- PROJECT BOUNDARY
- PROPERTY BOUNDARY
- EASEMENT

SIGHT DISTANCE FROM NORTH	300 FT±
SIGHT DISTANCE FROM SOUTH	360 FT±
STORAGE	50 FT
* DECELERATION LANE	275 FT
BAY TAPER	60 FT

* INCLUDES BAY TAPER LENGTH

NOTE:

- ROADWAY SIGNAGE WILL MEET CALTRANS REQUIREMENTS
- HIGHWAY 41 IMPROVEMENTS SHOWN ARE BASED ON INFORMATION OBTAINED TO DATE FROM CALTRANS STANDARDS AND CORRESPONDENCE

Blair, Church & Flynn
CONSULTING ENGINEERS

CONSULTANT

REF. & REV.

DELAWARE NORTH COMPANIES, INC.

EXPLORER CABINS AT TENAYA LODGE
ENVIRONMENTAL IMPACT REPORT
HIGHWAY 41 WIDENING

DR. BY: JSD
CH. BY: JW
DATE: 1/29/2016
SCALE AS NOTED

SHEET NO. 8 OF 8 SHEETS

Drawing: P:\214-0204\Site\Exhibits\DR Exhibit\214204_DR_Hwy41.dwg; Layout1 - BCF.ctb
Plot by: dhernandez Feb 26, 2016 - 12:01pm